



P. PRIMO
SERVIZIO DI
POSTA

Apartamento social housing


Cucina/ Salotto	2,85	x	3,34	=	8,87	1,80	x	2,50	=	4,50			1,80	x	1,90	=	3,42		
	0,40	x	3,01	=	1,20	1,80	x	2,50	=	4,50			1,80	x	1,90	=	3,42		
	2,18	x	3,34	=	7,30														
	0,40	x	3,01	=	1,20														
	1,44	x	3,34	=	4,80														
	2,20	x	1,27	=	2,80														
	1,85	x	0,30	=	0,56														
	3,53	x	1,67	=	5,88														
	0,40	x	1,35	=	0,54														
	0,90	x	2,88	=	2,88														
0,20	x	1,23	=	0,25															
	Totale			=	38,08										Totale	=	6,84	1 /	5,28
Dis 1	1,19	x	1,57	=	1,86														
	Totale			=	1,86														
Camera M1	3,42	x	3,66	=	12,48	1,20	x	2,50	=	3,00			1,20	x	1,90	=	2,28		
	1,03	x	1,57	=	1,62														
	Totale			=	14,10														
Bagno 1	2,20	x	1,95	=	4,28	1,20	x	0,90	=	1,08			1,20	x	0,90	=	1,08	1 /	6,18
	Totale			=	4,28														
Bagno 2	2,07	x	2,00	=	4,14	0,70	x	0,90	=	0,63			0,70	x	0,90	=	0,83		
	Totale			=	4,14	0,70	x	0,90	=	0,63			0,70	x	0,90	=	0,63		
Camera M2	0,60	x	3,46	=	4,14														
	4,05	x	0,20	=	0,80	1,20	x	2,50	=	3,00			1,20	x	1,90	=	2,28		
	0,14	x	2,86	=	0,39	0,70	x	0,90	=	0,63			0,70	x	0,90	=	0,63		
	2,07	x	3,09	=	6,39														
	1,85	x	3,46	=	6,40														
	Totale			=	16,05														
Dis 2	1,23	x	3,00	=	3,70														
	0,93	x	0,40	=	0,37														
	1,23	x	1,20	=	1,48														
	1,19	x	1,15	=	1,37														
	Totale			=	6,93														
Bagno 3	2,31	x	1,74	=	4,02	0,70	x	0,90	=	0,63			0,70	x	0,90	=	0,83		
	Totale			=	4,02	0,70	x	0,90	=	0,63			0,70	x	0,90	=	0,83		
Camera S1	3,58	x	3,13	=	11,25	1,80	x	2,50	=	4,50			1,80	x	1,90	=	3,42	1 /	3,19
	1,14	x	0,65	=	0,74														
	Totale			=	11,99														
Bagno 4	1,67	x	2,37	=	3,95	1,20	x	0,90	=	1,08			1,20	x	0,90	=	1,08		
	Totale			=	3,95	1,20	x	0,90	=	1,08			1,20	x	0,90	=	1,08	1 /	3,66
Bagno 5	1,81	x	1,97	=	3,57														
	Totale			=	3,57														
Camera M3	0,60	x	2,19	=	1,31	1,20	x	2,50	=	3,00			1,20	x	1,90	=	2,28		
	3,72	x	2,38	=	6,87	0,70	x	0,90	=	0,63			0,70	x	0,90	=	0,63		
	3,59	x	0,90	=	3,24	0,70	x	0,90	=	0,63			0,70	x	0,90	=	0,63		
	0,23	x	0,64	=	0,14														
	0,92	x	1,24	=	1,14														
	Totale			=	14,70														
Camera M4	4,27	x	3,66	=	15,62	1,20	x	2,50	=	3,00			1,20	x	1,90	=	2,28	1 /	4,15
				=		1,20	x	0,90	=	1,08			1,20	x	0,90	=	1,08		
	Totale			=	15,62														
Camera S2	2,25	x	3,35	=	7,52	1,80	x	2,50	=	4,08			1,80	x	1,90	=	3,38	1 /	4,65
	0,65	x	1,23	=	0,81														
	0,40	x	0,90	=	0,36														
	0,90	x	1,23	=	1,11														
	Totale			=	9,80														
				=															
				=															
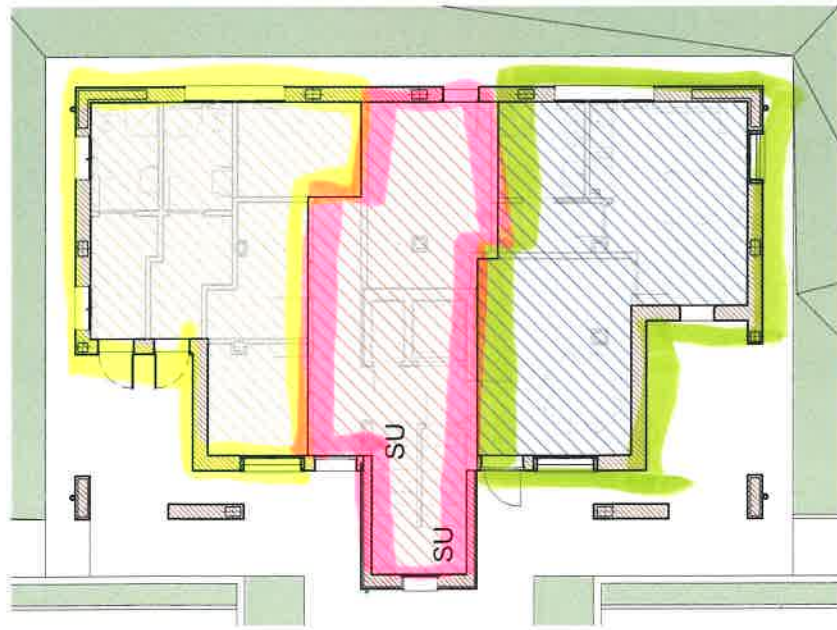

PIANO TERRA

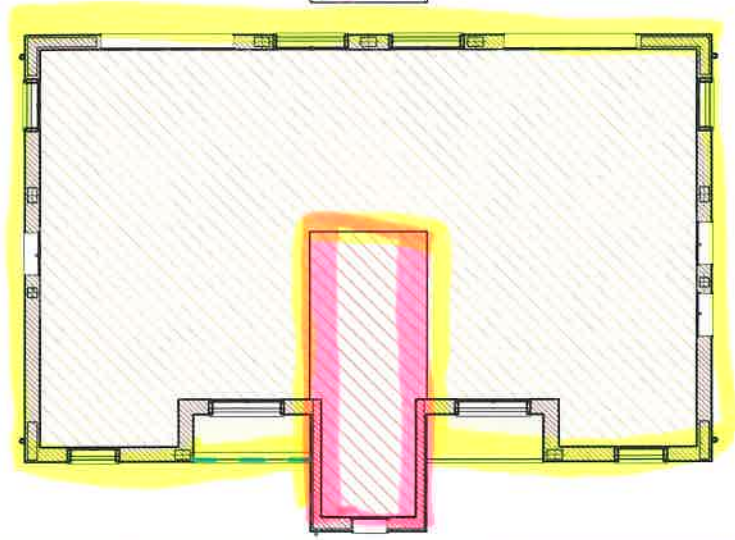

PIANO PRIMO

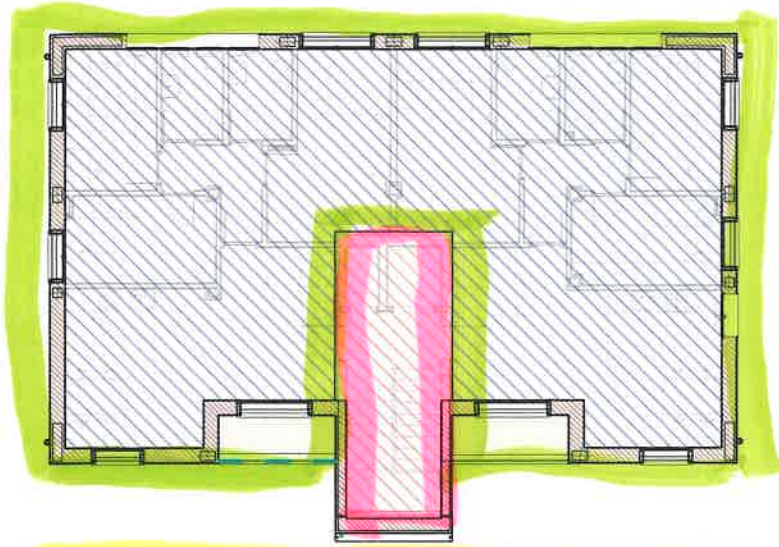

PIANO SECONDO





PROSPETTO NORD - Scala 1:100




PROSPETTO SUD - Scala 1:100



Γ - Scala 1:100



Ε - Scala 1:100

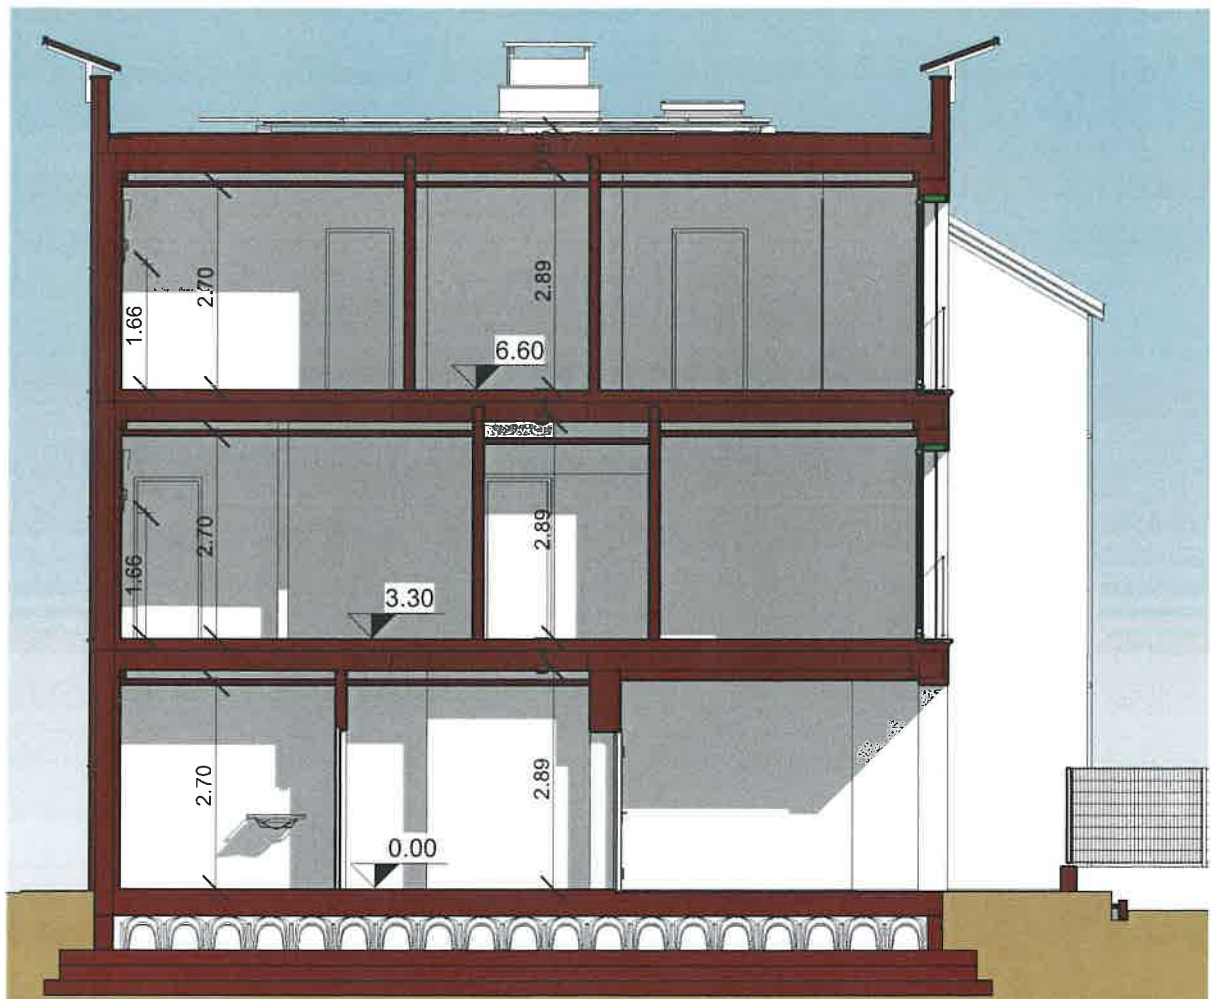

SEZIONE A-A Scala 1:100



Scala 1:100